Name of Work: Improvements to Roads and Drains at Maruthi Layout, Vinayakanagara, Seenappa Garden and Surrounding areas in Ward No. 15 (Kuvempunagara).

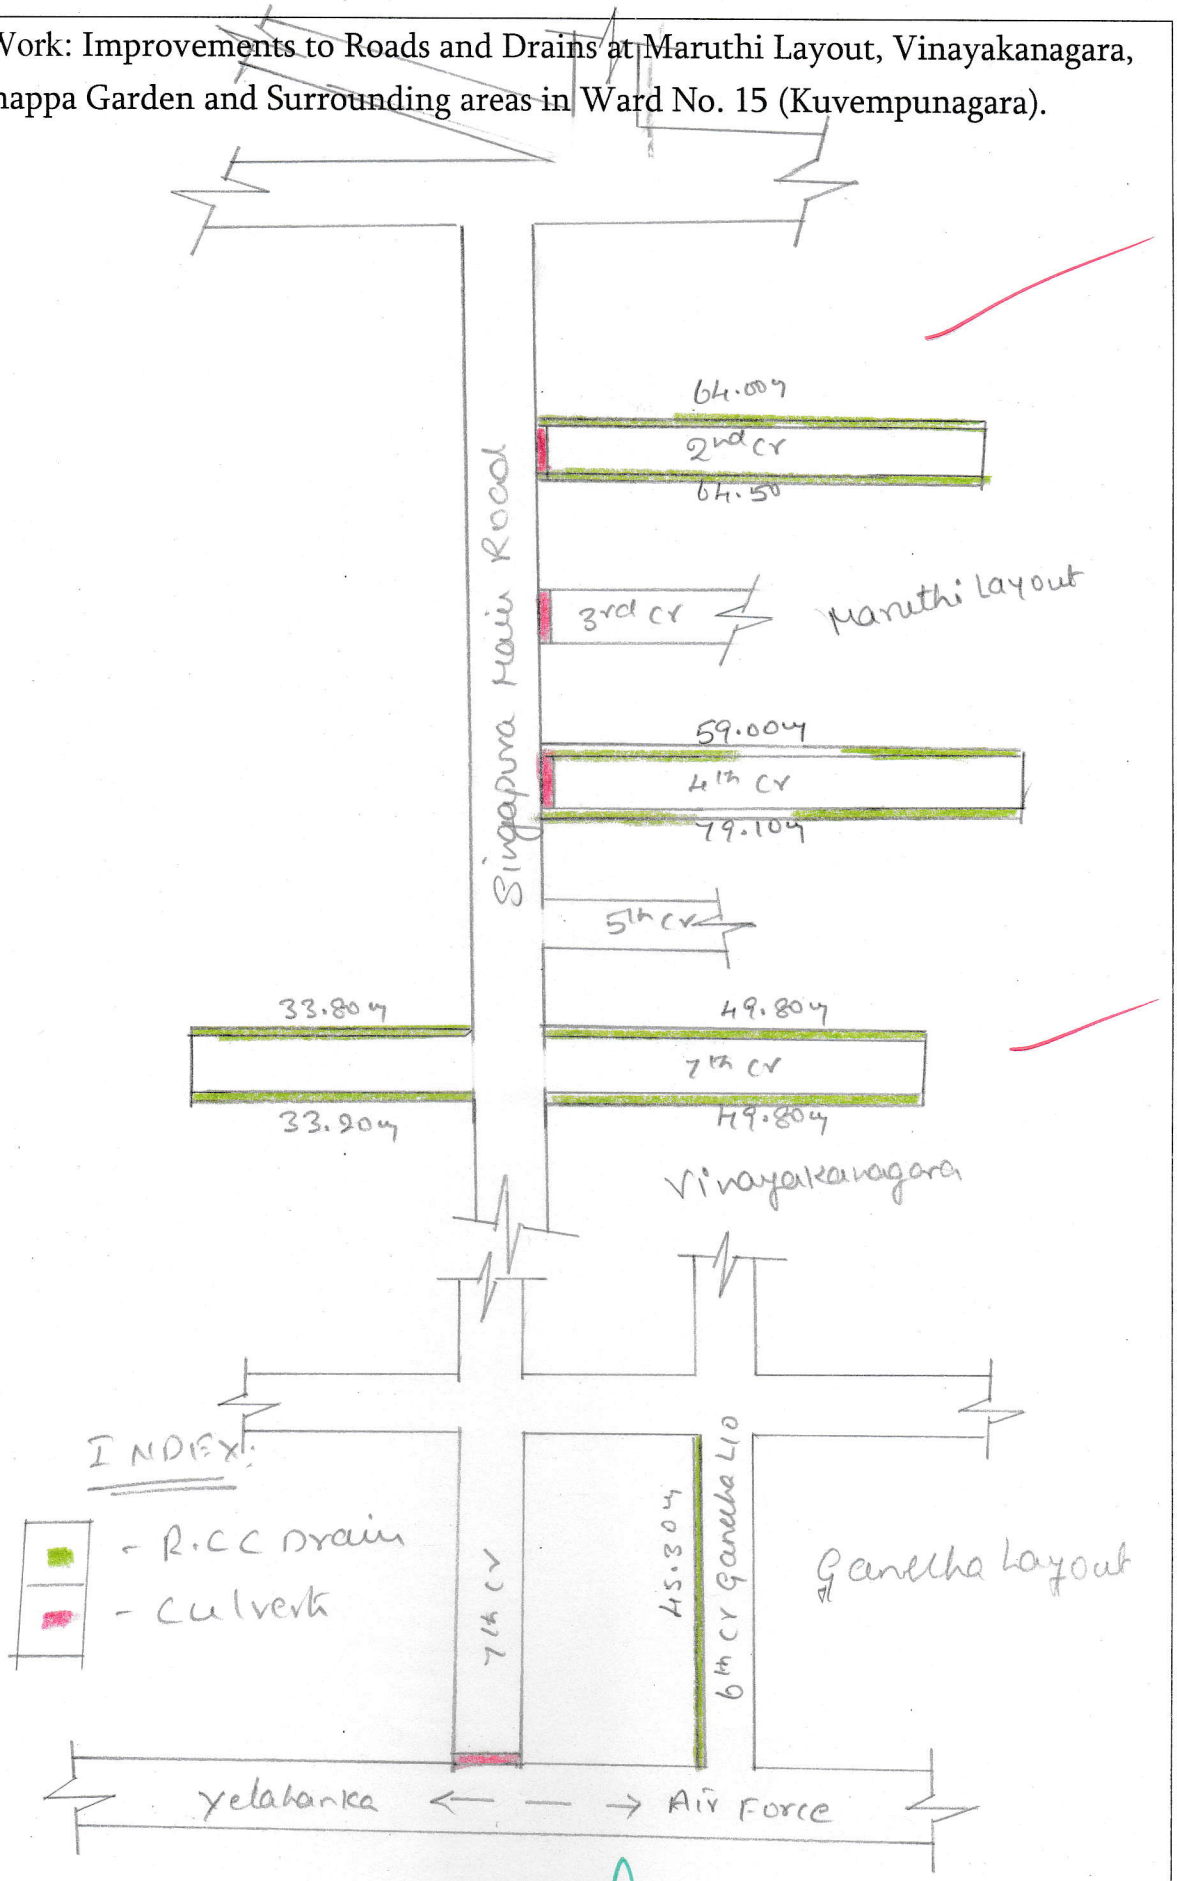

ವಿದ್ಯಾರಣ್ಯಪುರ ಉಪವಿಭಾಗ ಕಛೇರಿ ನಂ. 11/15

Assistant Executive Engineer
Vidyaranyapura Sub Division
B.B.M.P. Bangalore - 97

Name of Work: Improvements to Roads and Drains at Maruthi Layout, Vinayakanagara, Seenappa Garden and Surrounding areas in Ward No. 15 (Kuvempunagara).

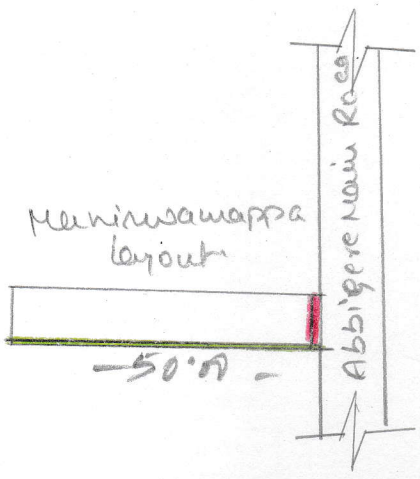

ಕಾರ್ಯಪಾಲಕ ಅಭಿಯಂತರರು
ವಾರ್ಡ್ ನಂ. 11/15

Assistant Executive Engineer
Vidyaranyapura Sub Division
B.B.M.P, Bangalore - 97